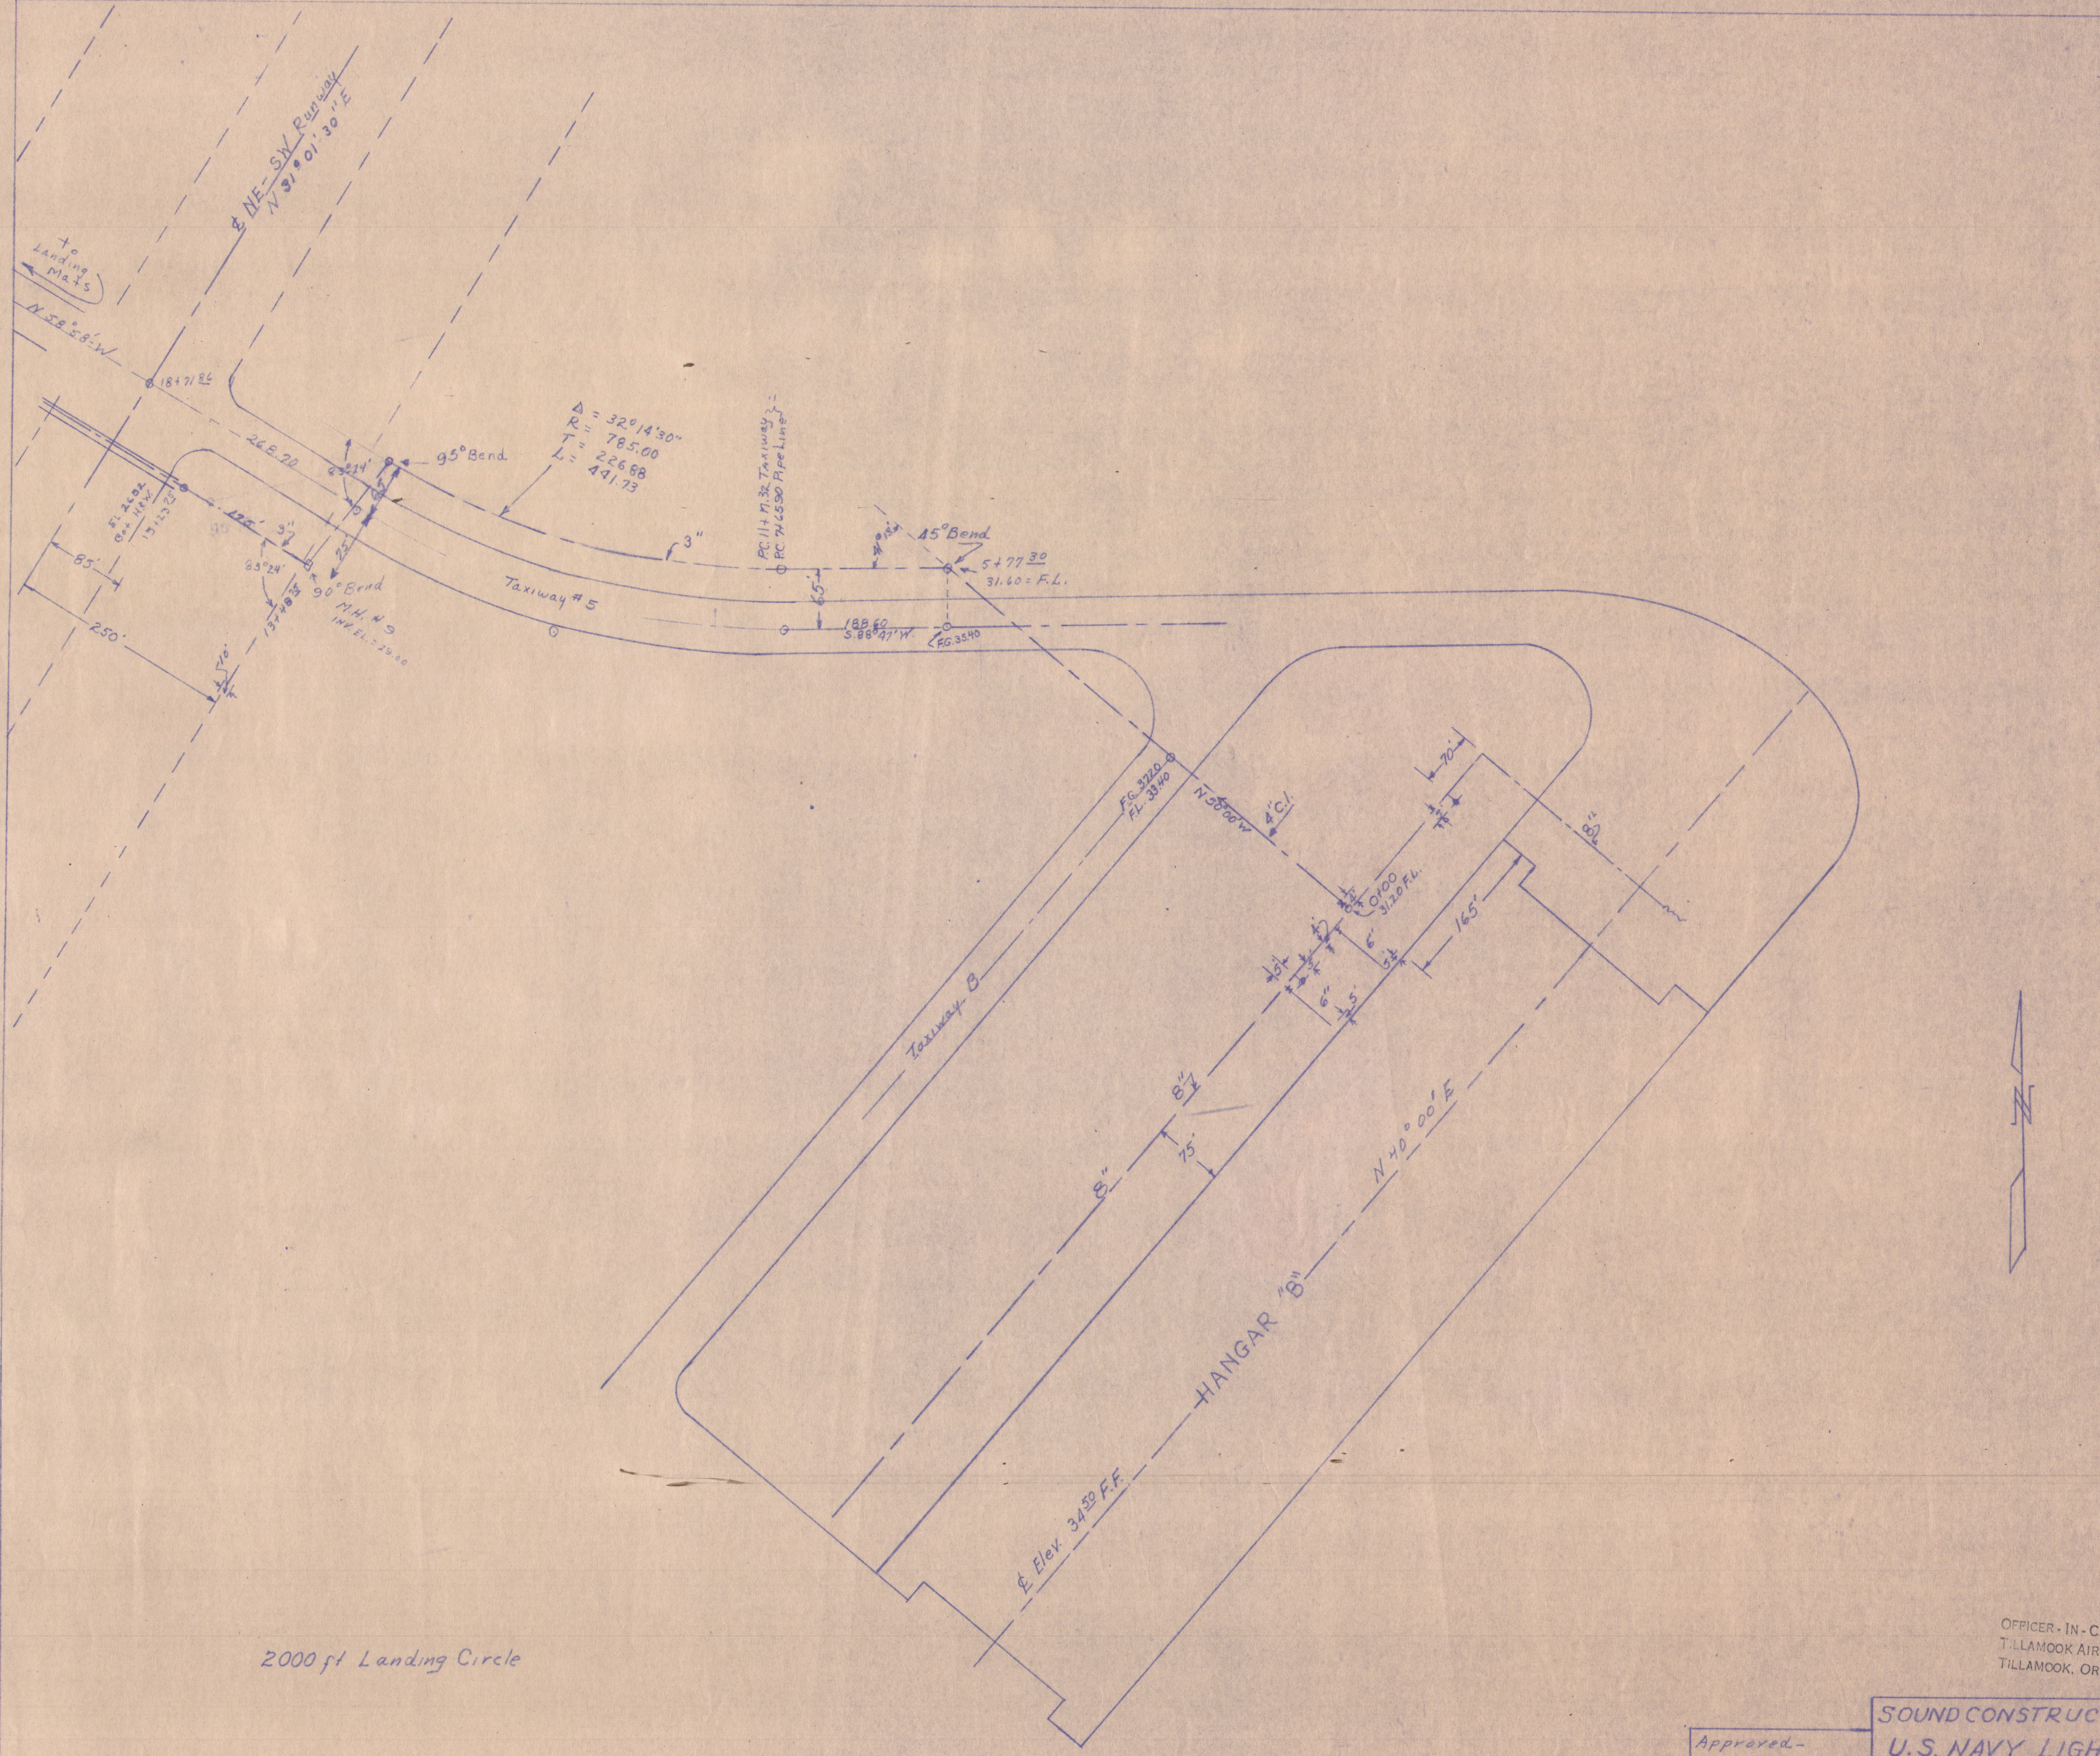

OFFICER - IN - CHARGE
TILLAMOOK AIR STATION
TILLAMOOK, OREGON

Approved -
J. E. Samson
for O.I.C.
[signature]
Chf. Eng. Sound Co.

SOUND CONSTRUCTION & ENGINEERING CO.
U.S. NAVY LIGHTER-THAN-AIR BASE
TILLAMOOK, OREGON
RELOCATION 3" WATER LINE
HANGAR "B" SECTION

DWG No.	BY	SCALE:	DATE:
297	O.V.S.	1" = 100 ft	Dec. 30, 1942